

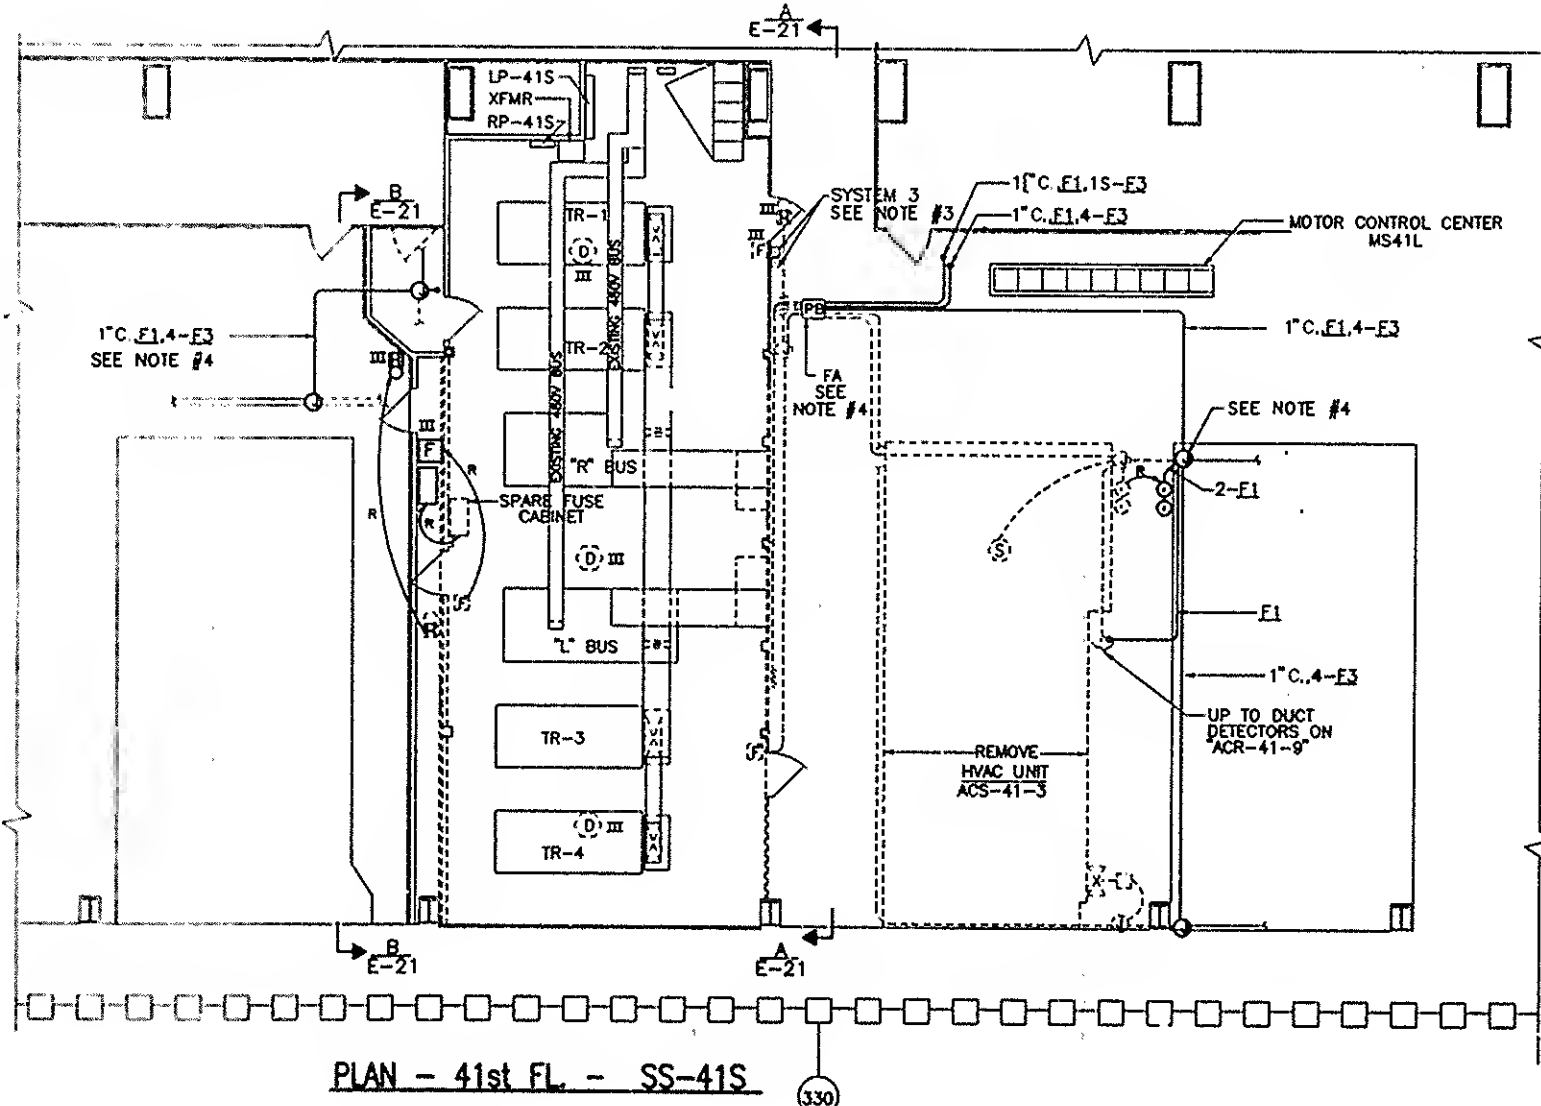


PL-SMT REV 5

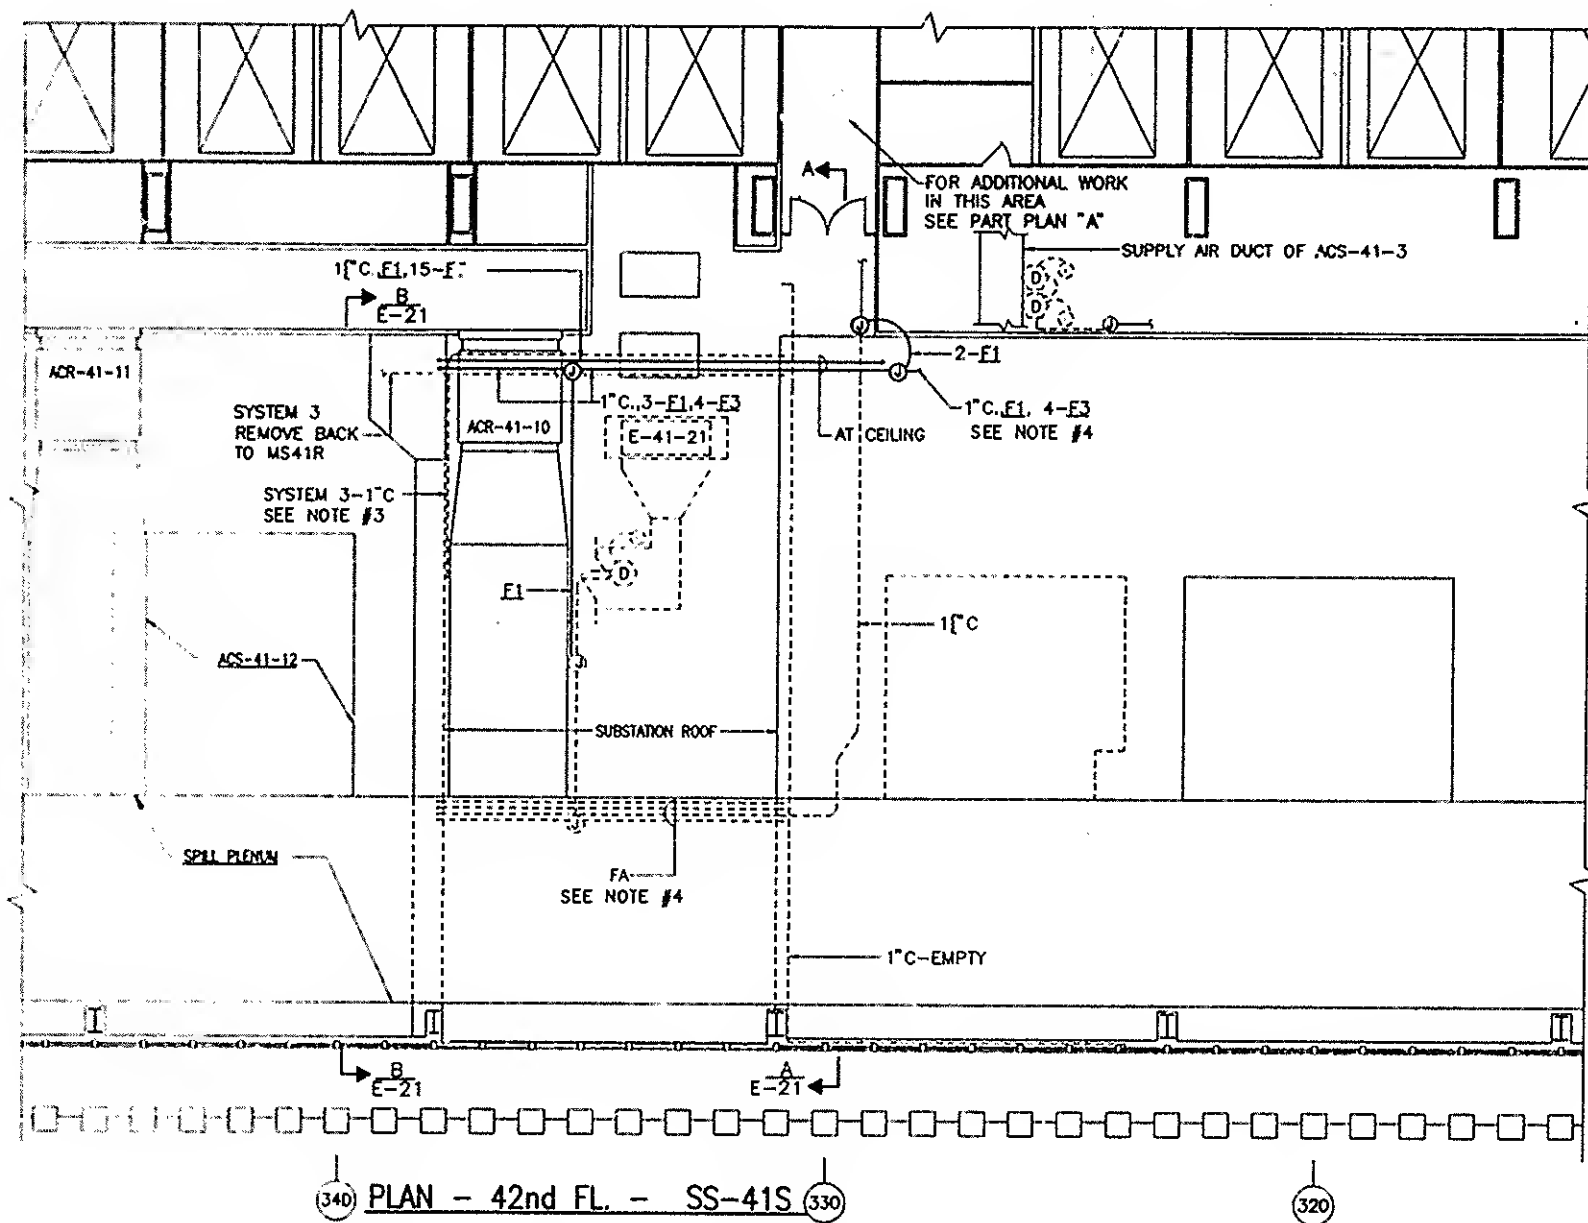

FOR WIRING SEE  
"CARD ACCESS SYSTEM  
WIRING DIAGRAM" THIS DWG.

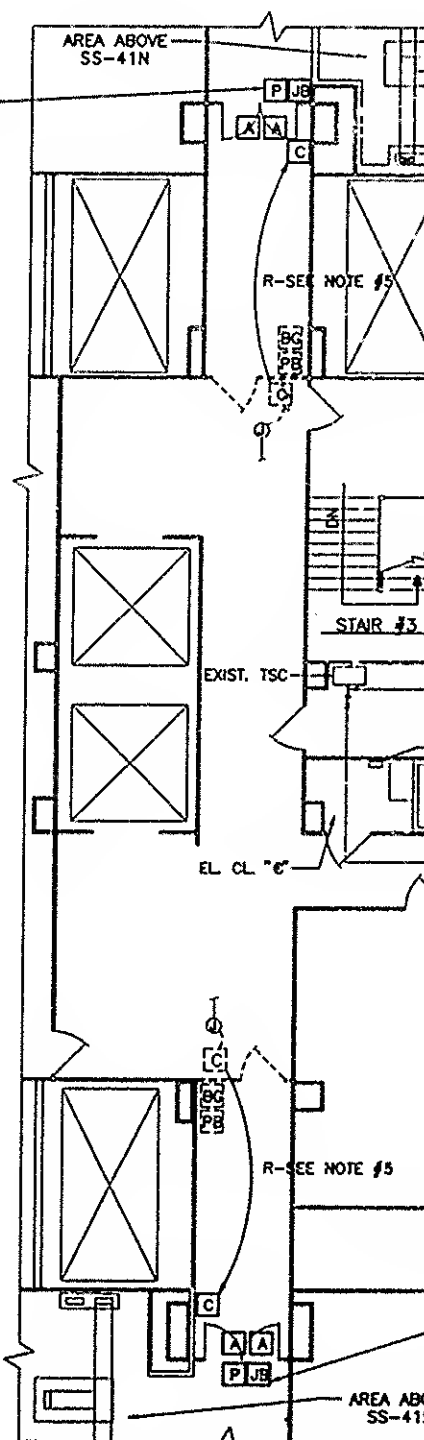

1. FOR LEGEND SEE AND LIGHTING F
2. FOR TYPICAL SU
3. REMOVE ABAND
4. INTERCEPT AND INSTALLATION P WIRE IN REROUT IN JUNCTION BO
5. RELOCATE EXIST EXTEND EXISTING ACCORDANCE WI ALL DEVICES FOR AND INSTALLED B CONTRACTOR SHAI READER SYSTEM CARD ACCESS SY BY PANIC PUSHB (C) FORCED DOOR CONTROLLER TO
6. 2#18 CABLE SH S#22 CABLE SH APPROVED EQUA

PART PLAN "A" - 42nd F